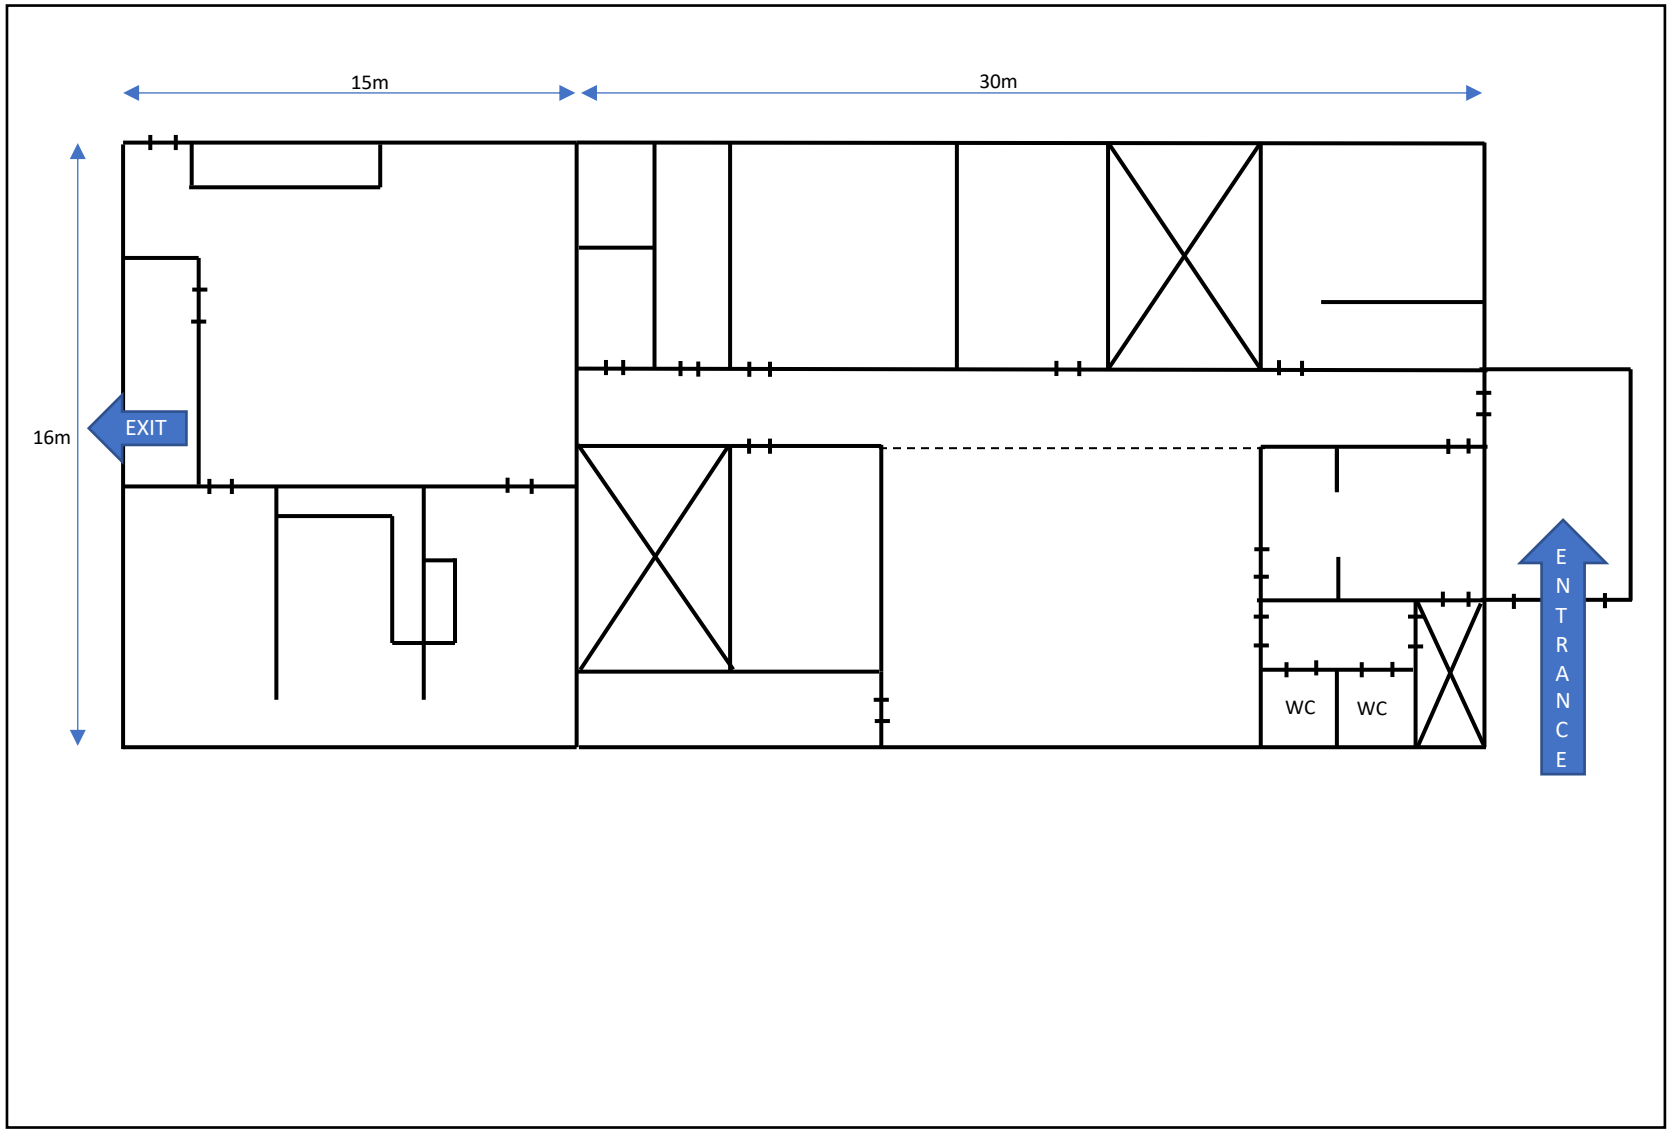
15m
30m
16m
EXIT
WC
WC
ENTRANCE